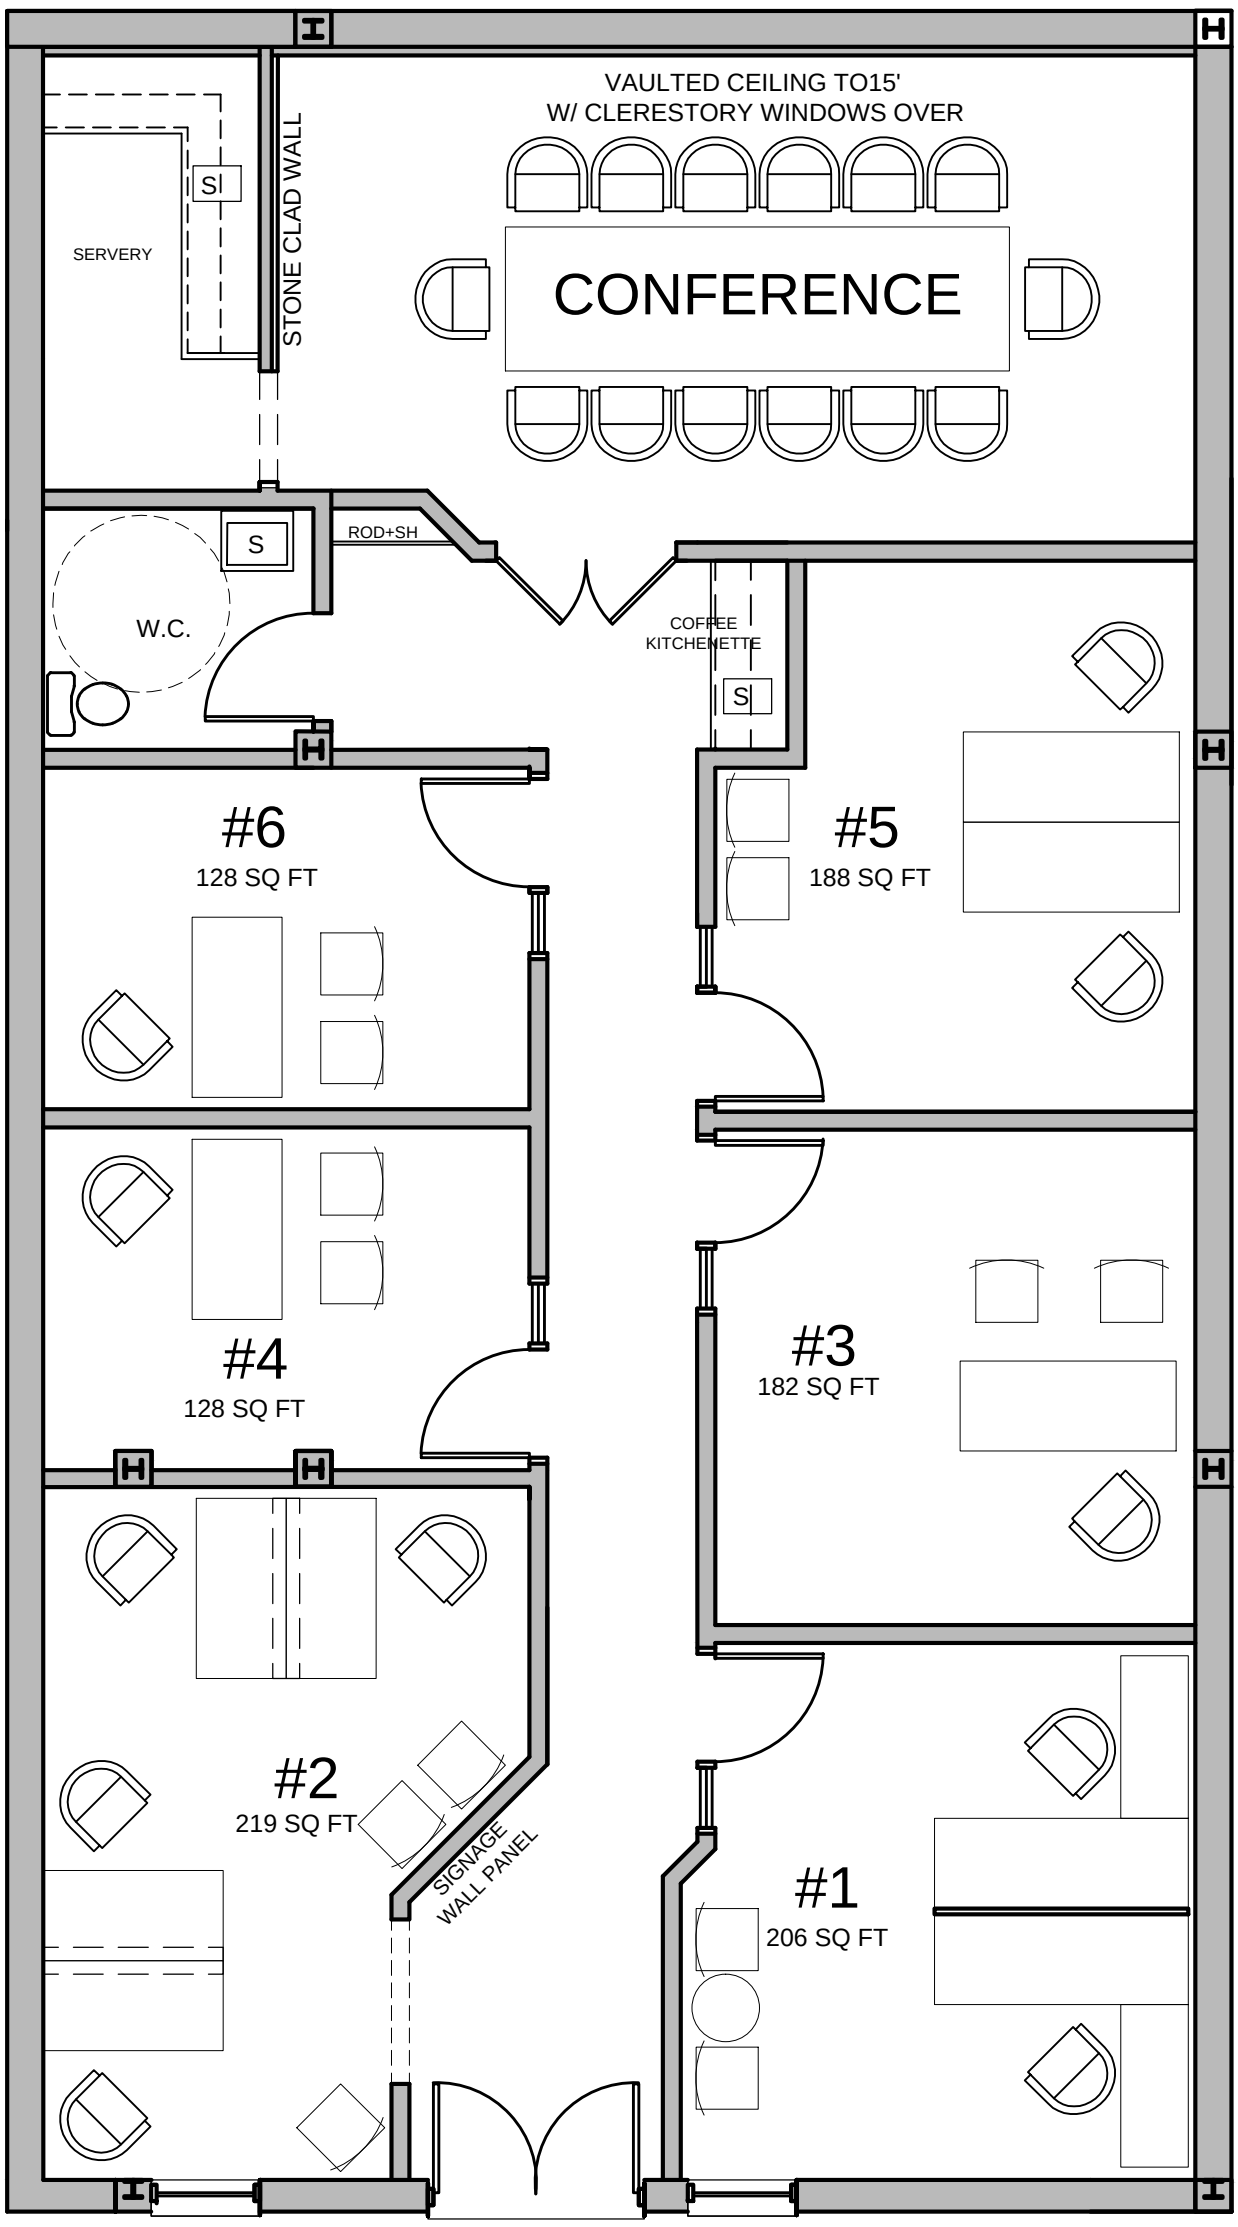

OFFICE WORKS PLAN

OFFICE WORKS PLAN
McADOO BUILDING CENTRE
1865 ROGERS ROAD
PERTH, ONTARIO

christine erdos
design
B. I. D. ARIDO
613 445 1748 tel
613 769 4442 cel
cerdosdesign@look.ca

custom building

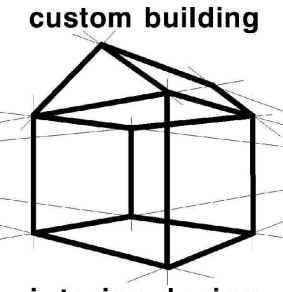

interior design